FilmL.A., Inc.
6255 W Sunset Blvd, 12th Floor
Hollywood, CA 90028
t: (213)977-8600 - f: (213)977-8601
www.filmla.com

Summary Information

Permit No: F00140490-A **Type of Permit:** FILMING **Release Date:** 08/01/2018

Production Company RESET CONTENT, LLC

Insured Company Name RESET CONTENT, LLC
Contact Phone No. 1 310-392-5600
Contact Phone No. 2
Fax
Address 1616 17th Street
SANTA MONICA, California 90404

Production Title BUDWEISER

Type of Production Commercial - Standard

Producer VERONICA MADRIGAL

Director ANDRE STRINGER

1st AD TBD TBD

Production Manager CHRIS NESS

FilmL.A. Coordinator Melissa Levine

Location Manager GIL EVANS
Primary Phone Mobile - 323-854-7480
Secondary Phone

Location Assistant NA NA
Primary Phone Mobile - 000-000-0000
Secondary Phone

Fees

Posting 900	$207.00
Posting 1200	$276.00
Notification Charge	$252.00
LA CITY LANE AND STREET CLOSURE FEE	$312.00
FILMLA NON-REFUNDABLE FILM PERMIT RIDER FEE	$109.00

Total Permit Fee $1,156.00

Number of Locations 1

NOT A PERMIT

FilmL.A., Inc.
6255 W Sunset Blvd, 12th Floor
Hollywood, CA 90028
t: (213)977-8600 - f: (213)977-8601
www.filmla.com

Summary Information — Location

Permit Number	F00140490-A	**Location Manager**	GIL EVANS
Production Company	RESET CONTENT, LLC	Primary Phone	Mobile - 323-854-7480
Insured Company	RESET CONTENT, LLC	Secondary Phone	
Production Title	BUDWEISER		

Location Address 14633 Ventura Blvd, Los Angeles, CA, 91403

Location Type Bar

Film Dates 8/2/2018 - 8/2/2018 04:00 - 22:00 1 day

Open or Closed to the Public Closed

Generic Conditions

*LA CITY AND/OR LA COUNTY FIRE CHECKLIST ATTACHED TO FINAL PERMIT. THE PERMITTEE IS RESPONSIBLE FOR COMPLETING CHECKLIST PRIOR TO FILMING ACTIVITY AT THIS LOCATION. NON COMPLIANCE MAY RESULT IN ASSIGNMENT OF A FIRE OFFICER.
Community Survey Obtained
Must Maintain 5' Clearance on Sidewalks/Walkways
Must maintain local/emergency access
No cast or crew parking on area streets
No interference with merchant activity.
No interference with vehicular or pedestrian traffic
Number of uniformed officers listed on the permit is a minimum requirement. Permittee remains responsible for deploying a sufficient number of uniformed officers to provide traffic and crowd control to ensure the safety of the film crew and the public.
Traffic Officers Required

Please see attached document Ventura Blvd btwn Cedros Ave & Cedros Ave NS curb - Reset Content.pdf

Equipment on Location

Type	Quantity
5 or 10 ton trucks	3
Cast/Crew vehicles	60
Cube Trucks	3
Generator	1
Motor Homes	1
Vans	3

Personnel on Location

Type	Quantity
Cast	1
Crew	65
Off-Duty/Retired LAPD Officer(s)	1
Spot Check	1

Filming Activities Atmospheric Smoke Effects; Equipment on property; Interior Dialogue;

Jurisdiction **Political:** Los Angeles City - **Police:** Los **Fire:** Los Angeles City

NOT A PERMIT

FilmL.A., Inc.
6255 W Sunset Blvd, 12th Floor
Hollywood, CA 90028
t: (213)977-8600 - f: (213)977-8601
www.filmla.com

Summary Information — Location

Permit Number	F00140490-A	**Location Manager**	GIL EVANS
Production Company	RESET CONTENT, LLC	Primary Phone	Mobile - 323-854-7480
Insured Company	RESET CONTENT, LLC	Secondary Phone	
Production Title	BUDWEISER		

	Council District 04	Angeles Police Department	
Thomas Guide	**Page:** 561	**Grid:** J4	
Approvals	LOS ANGELES CITY POLICE DEPARTMENT		Gabriel Aleman
	FILML.A. CLOSURES		Donna Washington
	LOS ANGELES CITY DEPARTMENT OF PUBLIC WORKS		Jessica Castro
Coordinator Note	RIDER A RELEASES LOCATION		
Parking	**Base Camp** Location Type : Filming Location	**Crew Parking** Location Type : Other Location	15433 Ventura Blvd, Los Angeles, CA, 91403
Posting "No Parking" signs	N/S VENTURA BLVD., CEDROS AVE- CEDROS AVE W/S CEDROS AVE., VENTURA BLVD- NORTH 400'		
Approximate Footage	901 - 1200	**Log Number**	210102
Date(s)	8/2/2018 to 8/2/2018	**Time(s)**	00:00 to 00:00
Posting "No Parking" signs	S/S MOORPARK ST., CEDROS AVE- VESPAR AVE		
Approximate Footage	601 - 900	**Log Number**	210160
Date(s)	8/2/2018 to 8/2/2018	**Time(s)**	00:00 to 00:00
Lane / Full Closure	N/S CURB LANE CLOSURE, VENTURA BLVD BETWEEN CEDROS AVE & CEDROS AVE		
Approximate Footage	0 - 300		
Date(s)	8/2/2018 to 8/2/2018	**Time(s)**	04:00 to 22:00

NO PERMIT

Permit #F00140490-A

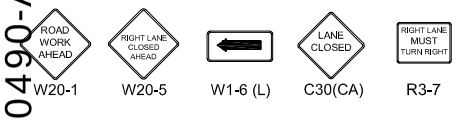

Ⓢ TRAFFIC SIGNAL

● TRAFFIC CONE

TYPE I W/ SIGN

HIGH LEVEL WARNING DEVICE

FLASHING ARROW SIGN (FAS)

ALL TRAFFIC CONTROL WILL BE INSTALLED TO MEET OR EXCEED THE LATEST CA-MUTCD MINIMUM REQUIREMENTS

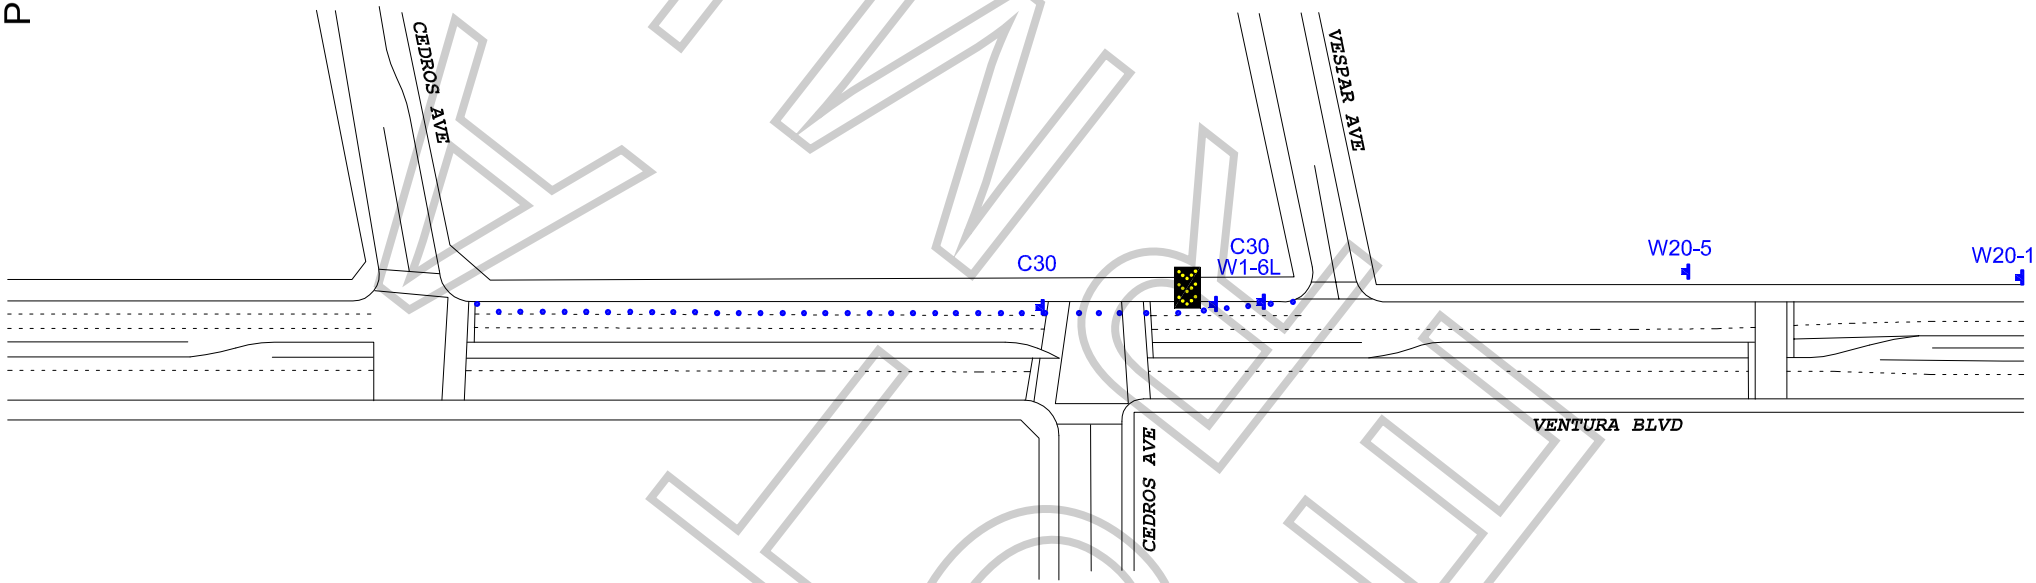

KLINK ZONE

WORK ZONE TRAFFIC CONTROL PLAN
GENERAL NOTES

1. DATE/TIME: 8-2-18 FROM 04:00 HOURS TO 22:00 HOURS.

2. ALL SIGNING, STRIPING, AND TRAFFIC CONTROL DEVICES SHALL CONFORM TO THE (CURRENT) STATE OF CALIFORNIA DEPARTMENT OF TRANSPORTATION (CALTRANS) STANDARD PLANS AND STANDARD SPECIFICATIONS, CALIFORNIA MUTCD, AND ANY ADDENDUMS THERETO, AND AS SHOWN ON THESE PLANS, SYMBOLS AND ABBREVIATIONS USED ARE SHOWN ON CALTRANS STANDARD PLANS.
3. THERE WILL BE NO INTERFERENCE WITH TRAFFIC SIGNALS OR CROSSWALKS.
4. CONES WILL BE 28" MINIMUM HEIGHT AND HAVE REFLECTORIZED SLEEVES FOR NIGHT WORK.
5. POLICE WILL DIRECT TRAFFIC IF NECESSARY.

TCP FOR: RESET CONTENT: "BUDWEISER"

LOCATION: NORTH SIDE CURB LANE CLOSURE
VENTURA BLVD BTWN CEDROS & CEDROS
SHERMAN OAKS, CALIFORNIA

CONTACT: ELISA SMITH
OFFICE# 213.763.9000
GIL EVANS
PH# 323-854-7480

JCL TRAFFIC SERVICES
(213) 622-9775
C31-CA Lic # 805357

DATE	REVISIONS	DRAFTER: MARIO MENJIVAR
		SCALE: N.T.S.
		FILM LA: ML